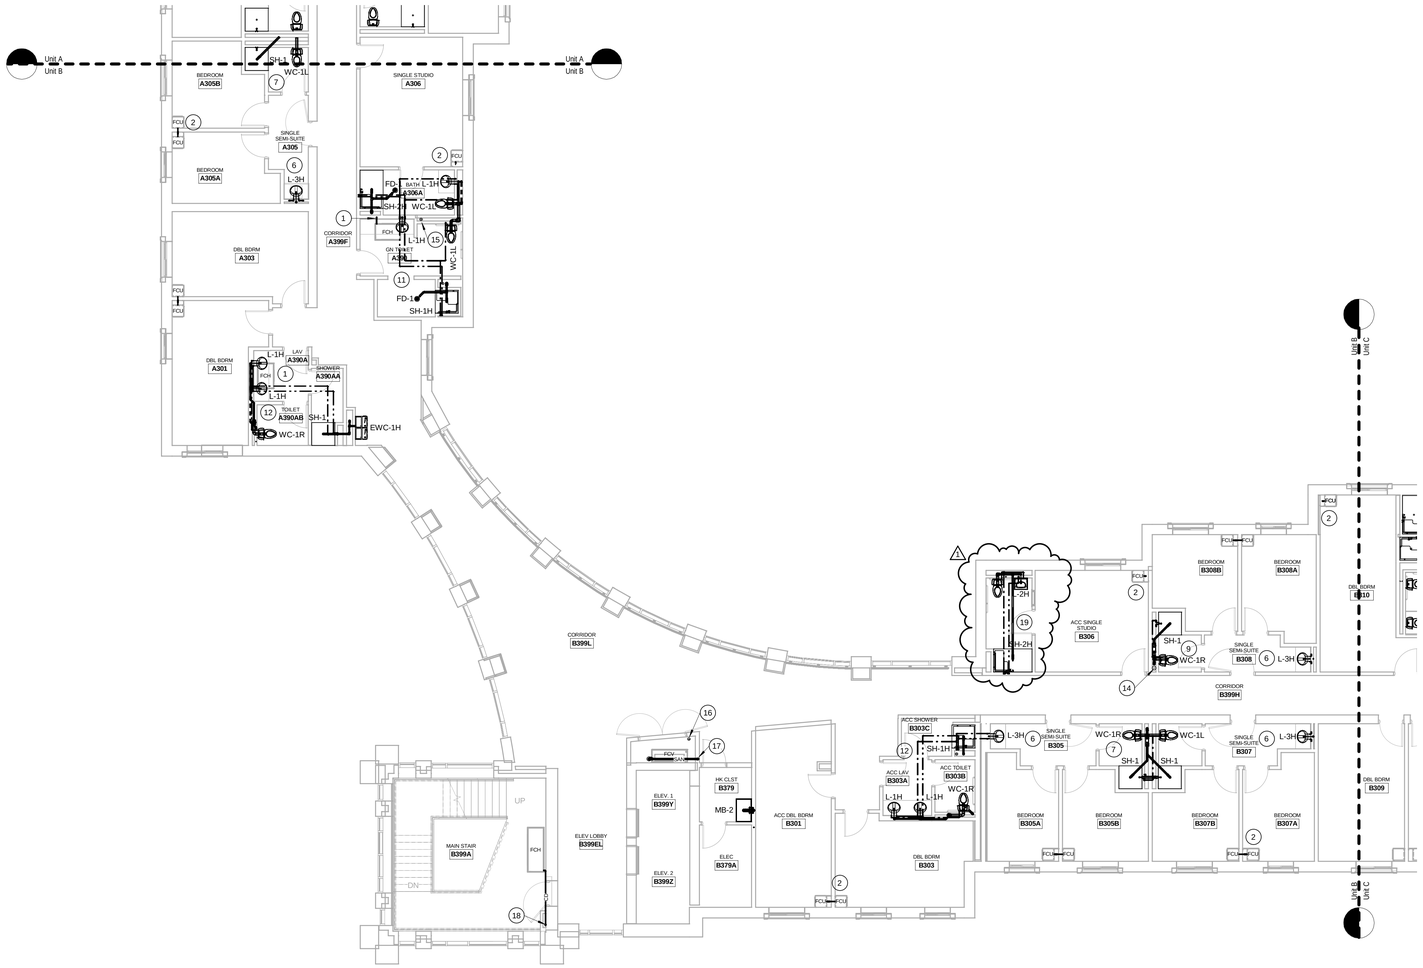

Third Floor Plumbing Plan - Unit B

1/8" = 1'-0"

P2.4bc Plumbing Plan Notes

1	
2	3/4" CONDENSATE DRAIN FROM FCU. TIE INTO 1" VERTICAL CONDENSATE DRAIN IN WALL. SEE P2.3bc AND P2.5bc FOR CONTINUATION. TYPICAL AT ALL STACKED FCU LOCATIONS.
3	3" SANITARY. SEE P2.3bc/P2.5bc AND 2.5ba FOR CONTINUATION.
4	1 1/4" COLD WATER, 1" HOT WATER FROM SECOND FLOOR. 1" CW AND 1" HW UP TO FOURTH FLOOR. SEE P2.3bc AND P2.5bc FOR CONTINUATION.
5	SIMILAR TO ENLARGED PLAN 1/P2.3a.
6	SIMILAR TO ENLARGED PLAN 2/P2.3a.
7	SIMILAR TO ENLARGED PLAN 4/P2.3a.
8	SIMILAR TO ENLARGED PLAN 5/P2.3a.
9	SIMILAR TO ENLARGED PLAN 6/P2.3a.
10	SIMILAR TO ENLARGED PLAN 1/P2.3bc.
11	SIMILAR TO ENLARGED PLAN 2/P2.3bc.
12	SIMILAR TO ENLARGED PLAN 3/P2.3bc.
13	2" HOT WATER RECIRC UP TO FOURTH FLOOR. SEE P2.3bc AND P2.5bc FOR CONTINUATION.
14	6" STORM IN PIPE CHASE. SEE P2.3bc AND P2.5bc FOR CONTINUATION.
15	4" STORM IN PIPE CHASE. SEE P2.3bc AND P2.5bc FOR CONTINUATION.
16	4" STORM IN MECHANICAL CHASE. SEE P2.3bc AND P2.5bc FOR CONTINUATION.
17	2" SANITARY FROM FLOOR DRAIN ABOVE. ROUTE TO VERTICAL 2" SANITARY IN WALL. SEE P2.3bc FOR CONTINUATION.
18	1" CONDENSATE FROM FCH'S. SEE P2.3bc AND 2.5bc FOR CONTINUATION.
19	SIMILAR TO ENLARGED PLAN 4/P2.3bc.

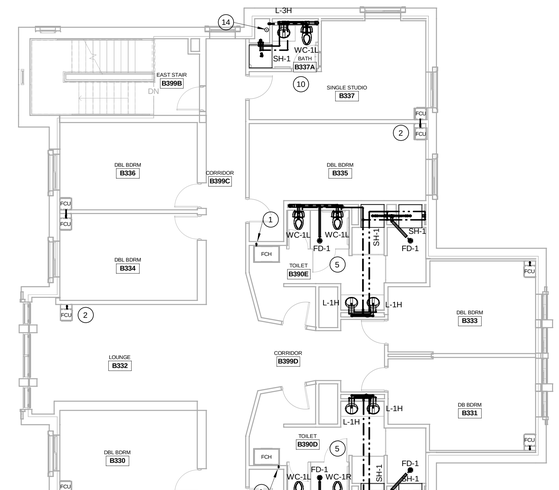

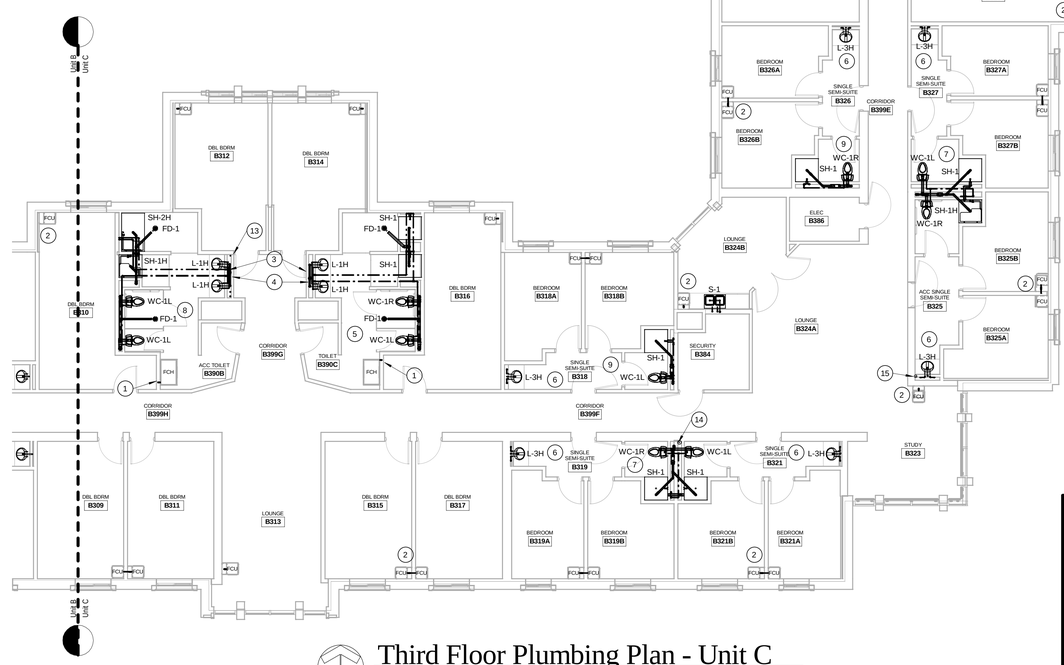

Third Floor Plumbing Plan - Unit C

1/8" = 1'-0"

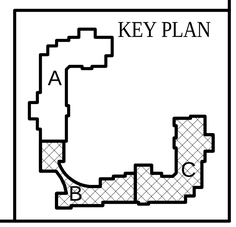

MSKTD & Associates, Inc.
ARCHITECTURE · ENGINEERING · INTERIOR DESIGN
1715 MAGNAVOX WAY
FORT WAYNE, IN 46804
voice 260.432.9337
fax 260.436.2402
930 NORTH MERIDIAN
INDIANAPOLIS, IN 46204
voice 317.917.1190
fax 317.822.6235
http://www.msktd.com

CERTIFICATION

MICHAEL D. NIGHT
REGISTERED
No. 890360
STATE OF INDIANA
PROFESSIONAL ENGINEER

The concepts, ideas, designs, plans, and details as shown on this document are the sole property of MSKTD & Associates, Inc., and were created, developed and presented for use on this specific project. None of the concepts, ideas, designs, plans, and details shall be used by any person, firm, or corporation for any purpose whatsoever, without the expressed written consent of MSKTD & Associates, Inc. The Owner shall be permitted to retain copies for information and reference in connection with this project.

MACKEY MITCHELL ARCHITECTS

Ross&Baruzzini

L'ACQUIS CONSULTING ENGINEERS

CONTEXT landscape architecture

ido INTERNATIONAL DESIGN ALLIANCE www.idointernational.com

Indiana University SouthEast Side Residence Hall

IU # 20106837

1801 East Jones Avenue
Bloomington, Indiana

Revisions:		Date:	By:
1	Addendum 1	1/26/12	ALC

SHEET TITLE
Third Floor Plumbing Plans - Units B & C

COMMISSION NUMBER	DATE
5804	01/11/2012

SHEET NUMBER
P2.4bc

1/25/2012 3:51:05 PM