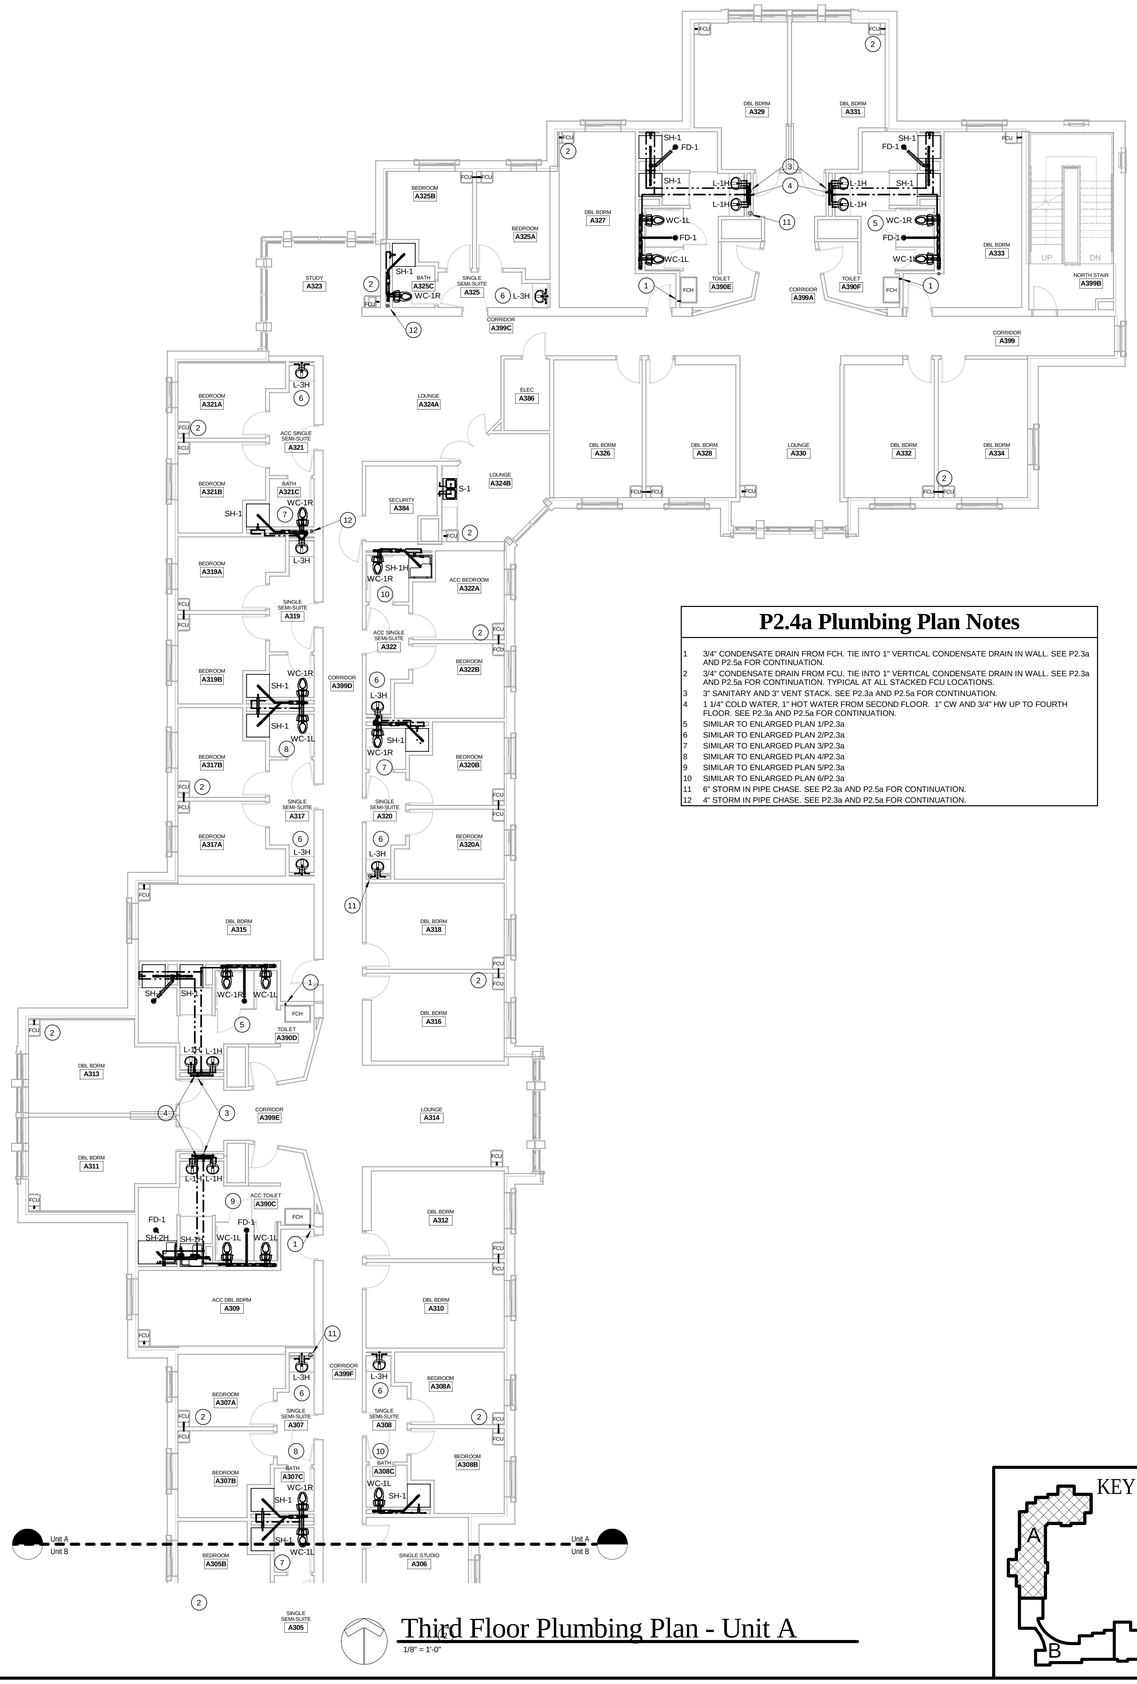

Third Floor Plumbing Plan - Unit A

1/8" = 1'-0"

P2.4a Plumbing Plan Notes

1	3/4" CONDENSATE DRAIN FROM FCH. TIE INTO 1" VERTICAL CONDENSATE DRAIN IN WALL. SEE P2.3a AND P2.5a FOR CONTINUATION.
2	3/4" CONDENSATE DRAIN FROM FCU. TIE INTO 1" VERTICAL CONDENSATE DRAIN IN WALL. SEE P2.3a AND P2.5a FOR CONTINUATION. TYPICAL AT ALL STACKED FCU LOCATIONS.
3	3" SANITARY AND 3" VENT STACK. SEE P2.3a AND P2.5a FOR CONTINUATION.
4	1 1/4" COLD WATER, 1" HOT WATER FROM SECOND FLOOR. 1" CW AND 3/4" HW UP TO FOURTH FLOOR. SEE P2.3a AND P2.5a FOR CONTINUATION.
5	SIMILAR TO ENLARGED PLAN 1/P2.3a
6	SIMILAR TO ENLARGED PLAN 2/P2.3a
7	SIMILAR TO ENLARGED PLAN 3/P2.3a
8	SIMILAR TO ENLARGED PLAN 4/P2.3a
9	SIMILAR TO ENLARGED PLAN 5/P2.3a
10	SIMILAR TO ENLARGED PLAN 6/P2.3a
11	6" STORM IN PIPE CHASE. SEE P2.3a AND P2.5a FOR CONTINUATION.
12	4" STORM IN PIPE CHASE. SEE P2.3a AND P2.5a FOR CONTINUATION.

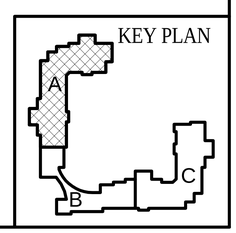

MSKTD & Associates, Inc.
ARCHITECTURE / ENGINEERING / INTERIOR DESIGN
1715 MAGNAVOX WAY
FORT WAYNE, IN 46804
voice 260.432.9337
fax 260.436.2402
930 NORTH MERIDIAN
INDIANAPOLIS, IN 46204
voice 317.917.1190
fax 317.822.6235
http://www.msktd.com

CERTIFICATION

MICHAEL D. NIVCHITT REGISTERED No. 890360 STATE OF INDIANA PROFESSIONAL ENGINEER

The concepts, ideas, designs, plans, and details as shown on this document are the sole property of MSKTD & Associates, Inc., and were created, developed and presented for use on this specific project. None of the concepts, ideas, designs, plans, and details shall be used by any person, firm, or corporation for any purpose whatsoever, without the expressed written consent of MSKTD & Associates, Inc. The Owner shall be permitted to retain copies for information and reference in connection with this project.

MACKEY MITCHELL ARCHITECTS

Ross&Baruzzini

L'ACQUIS CONSULTING ENGINEERS

CONTEXT landscape architecture

ido INTERIOR DESIGN / SCHEMA inc www.idocorporate.com

Indiana University SouthEast Side Residence Hall

IU # 20106837

1801 East Jones Avenue
Bloomington, Indiana

Revisions:	Date:	By:

SHEET TITLE
Third Floor Plumbing Plan - Unit A

COMMISSION NUMBER	DATE
5804	01/11/2012

SHEET NUMBER
P2.4a

1/25/2012 3:50:52 PM