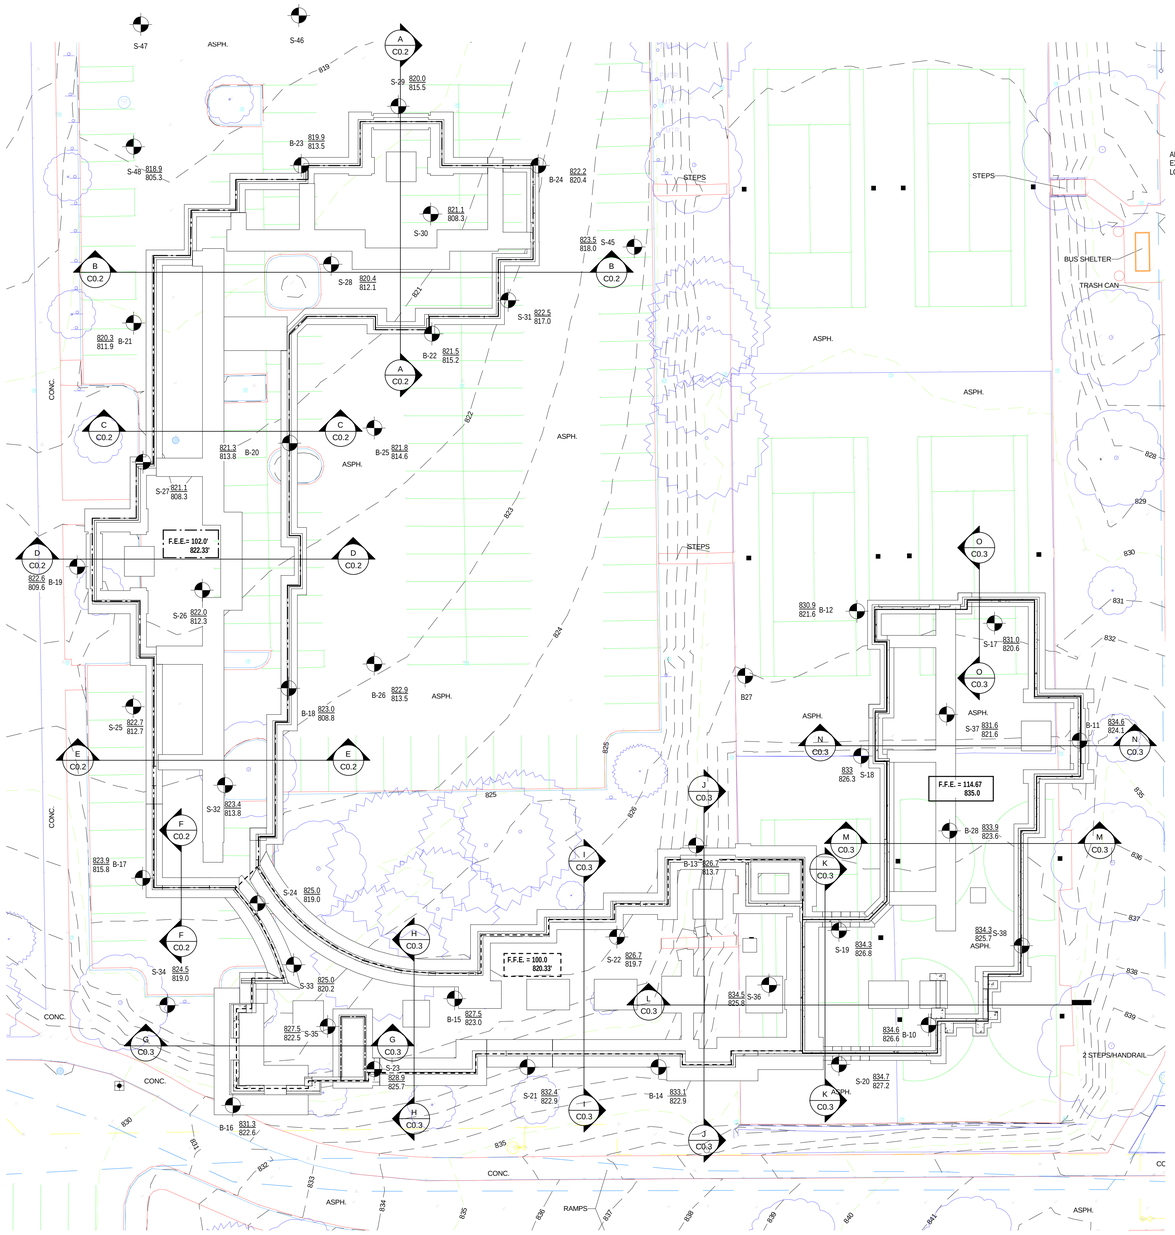

Site Excavation Plan

1" = 20'-0"

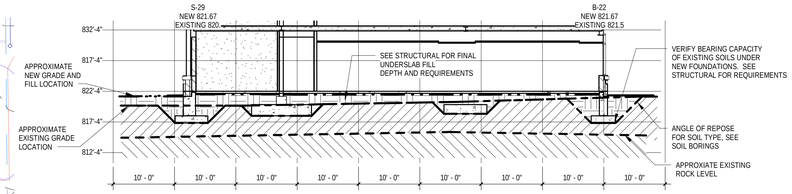

Site Section AA

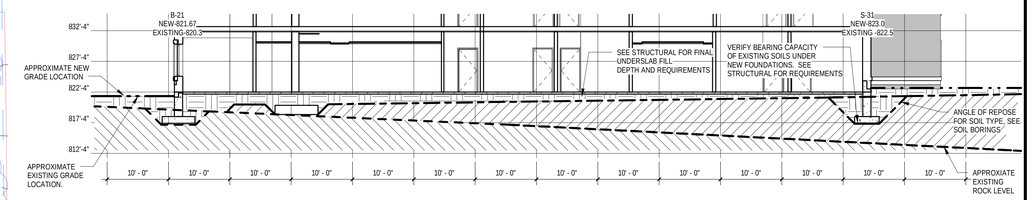

Site Section BB

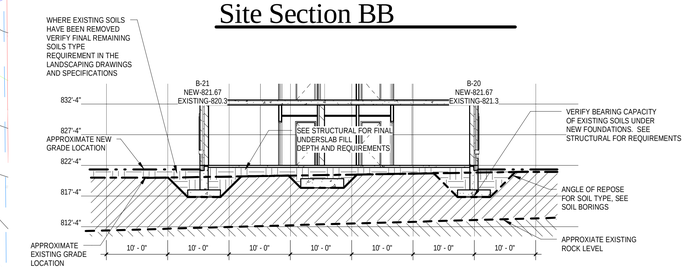

Site Section CC

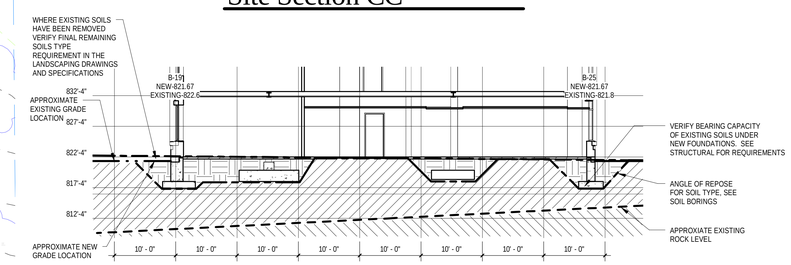

Site Section DD

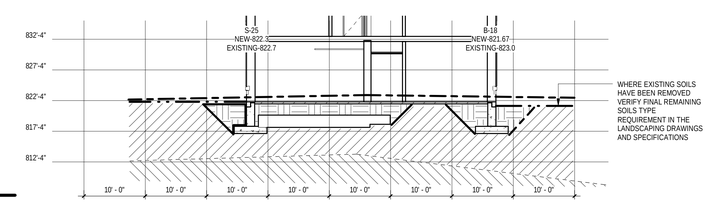

Site Section EE

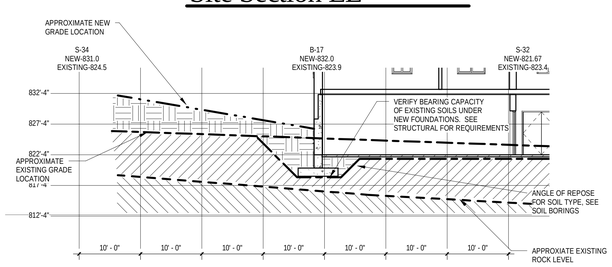

Site Section FF

General Notes

1. BORINGS AND SOUNDING LOCATIONS ARE APPROXIMATE REFER TO FOUNDATION PLAN, SPECIFICATIONS, AND ATC BORING PLAN (ATC PROJECT # 86.58052.0003) IN SPECIFICATION VOLUME #2, SECTION 020000 CALLED GEOTHERMAL EXCAVATIONS FOR MORE DETAIL.
2. B-X AND S-X REFER TO BORINGS AND SOUNDINGS.
3. SURVEY OF PROPERTY AND TOPOGRAPHIC INFORMATION IS PROVIDE BY ADDENDUM. SEE SHEET C0.3 - NEW.
4. EXCAVATION AND ROCK REMOVAL SHALL MEET ALL OSHA, CODE AND SPECIFICATION REQUIREMENTS.
5. ENGINEERING FILL SHALL MEET THE CRITERIA ESTABLISHED IN THE SPECIFICATIONS AND AS PART OF THE STRUCTURAL DRAWINGS.

Floor Elevation Key

- ELEVATOR PIT = F.F.E. = 94'-9" USG = 815'-1"
- GROUND FLOOR NORTH = F.F.E. = 102'-0" USG = 822'-4"
- GROUND FLOOR CENTRAL = F.F.E. = 100'-0" USG = 820'-4" AND MECHANICAL
- FIRST FLOOR EAST = F.F.E. = 114'-8" USG = 835'-0"

Excavation Legend

- NEW BACKFILL
- EXISTING EARTH
- EXISTING ROCK

2/1/2012 7:07:49 AM

MSKTD & Associates, Inc.
ARCHITECTURE / ENGINEERING / INTERIOR DESIGN
1715 MAGNAVOX WAY
FORT WAYNE, IN 46804
voice 260.432.9337
fax 260.436.2402
930 NORTH MERIDIAN
INDIANAPOLIS, IN 46204
voice 317.917.1190
fax 317.822.6235
http://www.msktd.com

CERTIFICATION

The concepts, ideas, designs, plans, and details as shown on this document are the sole property of MSKTD & Associates, Inc., and were created, developed and presented for use on this specific project. None of the concepts, ideas, designs, plans, and details shall be used by any person, firm, or corporation for any purpose whatsoever, without the expressed written consent of MSKTD & Associates, Inc. The Owner shall be permitted to retain copies for information and reference in connection with this project.

MACKEY MITCHELL ARCHITECTS

Ross&Baruzzini

L'ACQUIS CONSULTING ENGINEERS

CONTEXT landscape architecture

ido INTERIOR DESIGN / ARCHITECTURE www.idoincorporated.com

Indiana University Rose & Jones Residence Hall

IU # 20106837

1801 East Jones Avenue
Bloomington, Indiana

Revisions:	Date:	By:

SHEET TITLE: Site Plans and Sections

COMMISSION NUMBER	DATE
5804	01/25/12

SHEET NUMBER: C0.2